FilmL.A., Inc.
6255 W Sunset Blvd, 12th Floor
Hollywood, CA 90028
t: (213)977-8600 - f: (213)977-8601
www.filmla.com

Summary Information

Permit No: F00159769-B **Type of Permit:** FILMING **Release Date:** 12/18/2019

Production Company	CREATURE TALK PRODUCTIONS, LLC
Insured Company Name	CREATURE TALK PRODUCTIONS, LLC
Contact Phone No. 1	323-802-1631
Contact Phone No. 2	N/A
Fax	N/A
Address	1416 N. LA BREA AVE LOS ANGELES, California 90028
Production Title	EARTH TO NED
Type of Production	TV Reality

Producer	Irene Oncley
Director	N/A N/A
1st AD	N/A N/A
Production Manager	Leigh Hale
FilmL.A. Coordinator	Francisco Nunez
Location Manager	Rob Miller hatch Hale
Primary Phone	Mobile - 917-363-2289
Secondary Phone	Office - 323-802-1631
Location Assistant	Leigh Hale
Primary Phone	Mobile - 818-618-0972
Secondary Phone	

Fees

Posting 600	$138.00
Notification Charge	$173.00
LA CITY LANE AND STREET CLOSURE FEE	$312.00
FILMLA NON-REFUNDABLE FILM PERMIT RIDER FEE	$111.00

Total Permit Fee $734.00

Number of Locations 2

NOT A PERMIT

FilmL.A., Inc.
6255 W Sunset Blvd, 12th Floor
Hollywood, CA 90028
t: (213)977-8600 - f: (213)977-8601
www.filmla.com

Summary Information — Location

Permit Number F00159769-B
Production Company CREATURE TALK PRODUCTIONS, LLC
Insured Company CREATURE TALK PRODUCTIONS, LLC
Production Title EARTH TO NED

Location Manager Rob Miller hatch Hale
Primary Phone Mobile - 917-363-2289
Secondary Phone Office - 323-802-1631

Location Address 1416 N La Brea Ave, Los Angeles, CA, 90028
Location Name JIM HENSON STUDIOS
Location Type Certified Studio
Location Description JIM HENSON STUDIOS
Film Dates 12/16/2019 - 12/18/2019 07:00 - 22:00 3 days
Open or Closed to the Public Closed

Generic Conditions **THE CONSUMPTION OF ALCOHOLIC BEVERAGES AND THE USE OF DRUGS, INCLUDING MARIJUANA, ON LOCATION BY ANY CAST, CREW, OR INVITED GUESTS IS STRICTLY PROHIBITED.**
Equipment staging and vehicles may park on one side of the street only.
Must Maintain 5' Clearance on Sidewalks/Walkways
No cast or crew parking on area streets
No interference with merchant activity.
Number of uniformed officers listed on the permit is a minimum requirement. Permittee remains responsible for deploying a sufficient number of uniformed officers to provide traffic and crowd control to ensure the safety of the film crew and the public.
Traffic control must be done in accordance w/MUTCD

Equipment on Location

Type	Quantity
5 or 10 ton trucks	3
Cast/Crew vehicles	25
Catering Truck	1
Cube Trucks	3
Generator	1
Honey Wagons	1
Motor Homes	1
Vans	2

Personnel on Location

Type	Quantity
Cast	5
Crew	25
Off-Duty/Retired LAPD Officer(s)	2

Filming Activities Intermittent traffic control - 2 minute standard (except 0700-0900 hrs & 1500-1900 hrs); Certified Stage. Permit is for posting / parking only. ITC on 12/19/19 only to load large props from stage onto trucks; Large props being loaded onto truck with crane / scissorlift within curblane / street within closure area. Props will be partially in street withn closure while laoding onto truck.;

Jurisdiction **Political:** Los Angeles City - Council District 04 **Police:** Los Angeles Police **Fire:** Los Angeles City Department

Thomas Guide **Page:** 593 **Grid:** D5

Approvals

LOS ANGELES CITY POLICE DEPARTMENT	Richard Priest
FILML.A. CLOSURES	Jennifer Morelos
LOS ANGELES CITY DEPARTMENT OF PUBLIC WORKS	LaMeisha Candler

Coordinator Note RIDER B RELEASES 12/16 - 12/18 DATES FOR LOCATION.

Parking **Base Camp** **Crew Parking**

NOT A PERMIT

FilmL.A., Inc.
6255 W Sunset Blvd, 12th Floor
Hollywood, CA 90028
t: (213)977-8600 - f: (213)977-8601
www.filmla.com

Summary Information — Location

Permit Number F00159769-B
Production Company CREATURE TALK PRODUCTIONS, LLC
Insured Company CREATURE TALK PRODUCTIONS, LLC
Production Title EARTH TO NED

Location Manager Rob Miller hatch Hale
Primary Phone Mobile - 917-363-2289
Secondary Phone Office - 323-802-1631

Location Type : Filming Location	Location Type : Filming Location
Posting "No Parking" signs N/S OF DE LONGPRE AV, LA BREA AV - SYCAMORE AV	
Approximate Footage 301 - 600	**Log Number** 265417
Date(s) 12/16/2019 to 12/20/2019	**Time(s)** 00:00 to 00:00

NOT A PERMIT

FilmL.A., Inc.
6255 W Sunset Blvd, 12th Floor
Hollywood, CA 90028
t: (213)977-8600 - f: (213)977-8601
www.filmla.com

Summary Information — Location

Permit Number F00159769-B
Production Company CREATURE TALK PRODUCTIONS, LLC
Insured Company CREATURE TALK PRODUCTIONS, LLC
Production Title EARTH TO NED

Location Manager Rob Miller hatch Hale
Primary Phone Mobile - 917-363-2289
Secondary Phone Office - 323-802-1631

Location Address 1416 N La Brea Ave, Los Angeles, CA, 90028
Location Name JIM HENSON STUDIOS
Location Type Certified Studio
Location Description JIM HENSON STUDIOS
Film Dates 12/19/2019 - 12/20/2019 07:00 - 22:00 2 days
Open or Closed to the Public Closed

Generic Conditions
THE CONSUMPTION OF ALCOHOLIC BEVERAGES AND THE USE OF DRUGS, INCLUDING MARIJUANA, ON LOCATION BY ANY CAST, CREW, OR INVITED GUESTS IS STRICTLY PROHIBITED.
All travel lanes and bike lanes shall be closed per the WATCH manual.
Community Survey Obtained
Equipment staging and vehicles may park on one side of the street only.
May not interfere with adjacent traffic lanes or adjacent bike lane
Must Maintain 5' Clearance on Sidewalks/Walkways
No cast or crew parking on area streets
No interference with merchant activity.
Number of uniformed officers listed on the permit is a minimum requirement. Permittee remains responsible for deploying a sufficient number of uniformed officers to provide traffic and crowd control to ensure the safety of the film crew and the public.
Traffic control must be done in accordance w/MUTCD
Traffic Officers Required

Please see attached document De longpre Ave (WB closure) btwn Sycamore Ave & La Brea - Earth to Ned.pdf

Equipment on Location

Type	Quantity
5 or 10 ton trucks	3
Cast/Crew vehicles	25
Catering Truck	1
Cube Trucks	3
Generator	1
Honey Wagons	1
Motor Homes	1
Vans	2

Personnel on Location

Type	Quantity
Cast	5
Crew	25
Off-Duty/Retired LAPD Officer(s)	2

Filming Activities Intermittent traffic control - 2 minute standard (except 0700-0900 hrs & 1500-1900 hrs); Certified Stage. Permit is for posting / parking only. ITC on 12/19/19 only to load large props from stage onto trucks; Large props being loaded onto truck with crane / scissorlift within curblane / street within closure area. Props will be partially in street within closure while loading onto truck.;

Jurisdiction **Political:** Los Angeles City - Council District 04 **Police:** Los Angeles Police **Fire:** Los Angeles City Department

Thomas Guide **Page:** 593 **Grid:** D5

Coordinator Note RIDER B ALSO RELEASES 12/19 - 12/20 DATES FOR LOCATION (WAS WAITING ON

NOT A PERMIT

FilmL.A., Inc.
6255 W Sunset Blvd, 12th Floor
Hollywood, CA 90028
t: (213)977-8600 - f: (213)977-8601
www.filmla.com

Summary Information — Location

Permit Number F00159769-B
Production Company CREATURE TALK PRODUCTIONS, LLC
Insured Company CREATURE TALK PRODUCTIONS, LLC
Production Title EARTH TO NED

Location Manager Rob Miller hatch Hale
Primary Phone Mobile - 917-363-2289
Secondary Phone Office - 323-802-1631

SURVEYS).

Parking

Base Camp
Location Type : Filming Location

Crew Parking
Location Type : Filming Location

Lane / Full Closure NORTH SIDE (ALL WESTBOUND TRAFFIC LANES AND CURBLANE) DIRECTIONAL CLOSURE OF DELONGPRE AV, SYCAMORE AV - LA BREA AV

Approximate Footage 0 - 300

Date(s) 12/19/2019 to 12/19/2019 **Time(s)** 07:00 to 22:00

NOT A PERMIT

Permit #F00159769B

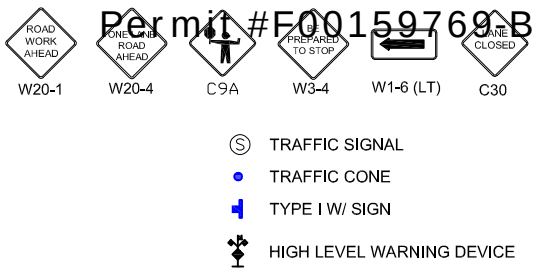

Ⓢ TRAFFIC SIGNAL
TRAFFIC CONE
TYPE I W/ SIGN
HIGH LEVEL WARNING DEVICE

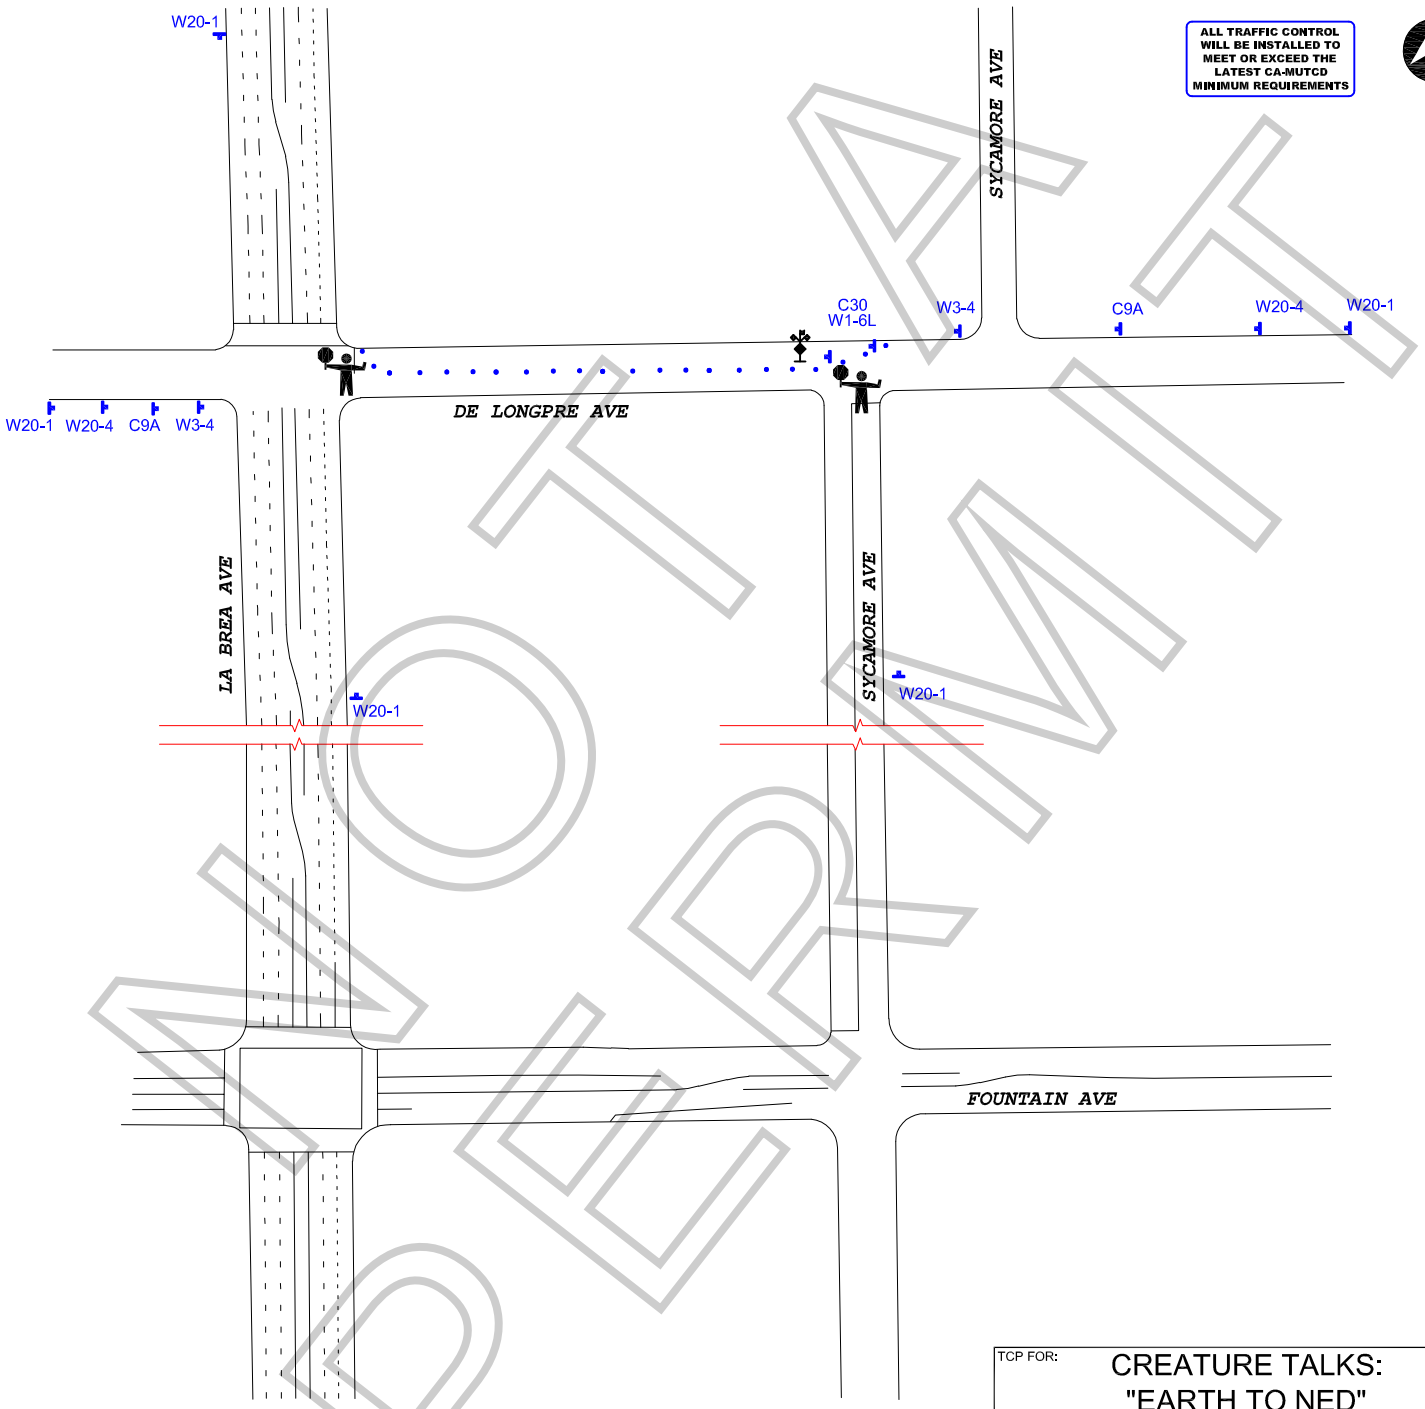

NOT A PERMIT

WORK ZONE TRAFFIC CONTROL PLAN
GENERAL NOTES

1. DATE/TIME: 12-19-19 FROM 07:00 HOURS TO 22:00 HOURS.

2. ALL SIGNING, STRIPING, AND TRAFFIC CONTROL DEVICES SHALL CONFORM TO THE (CURRENT) STATE OF CALIFORNIA DEPARTMENT OF TRANSPORTATION (CALTRANS) STANDARD PLANS AND STANDARD SPECIFICATIONS, CALIFORNIA MUTCD, AND ANY ADDENDUMS THERETO, AND AS SHOWN ON THESE PLANS, SYMBOLS AND ABBREVIATIONS USED ARE SHOWN ON CALTRANS STANDARD PLANS.
3. THERE WILL BE NO INTERFERENCE WITH TRAFFIC SIGNALS OR CROSSWALKS.
4. CONES WILL BE 28" MINIMUM HEIGHT AND HAVE REFLECTORIZED SLEEVES FOR NIGHT WORK.
5. POLICE WILL DIRECT TRAFFIC IF NECESSARY.

TCP FOR: CREATURE TALKS: "EARTH TO NED"

LOCATION: N/S CURB & ADJACENT CLOSURE W/ ITC OF DE LONGPRE AVE FROM SYCAMORE AVE TO LA BREA AVE LOS ANGELES, CALIFORNIA

CONTACT: MICHAELA WRIGHT
OFFICE# 619-749-6088

JCL TRAFFIC SERVICES
(213) 622-9775
C31-CA Lic # 805357

DATE	REVISIONS	DRAFTER: MARIO MENJIVAR
		SCALE: N.T.S.
		FILM LA: FN